ILLEGIB

Approved For Release 2000/08/23 : CIA-RDP78T05439A000300320036-8

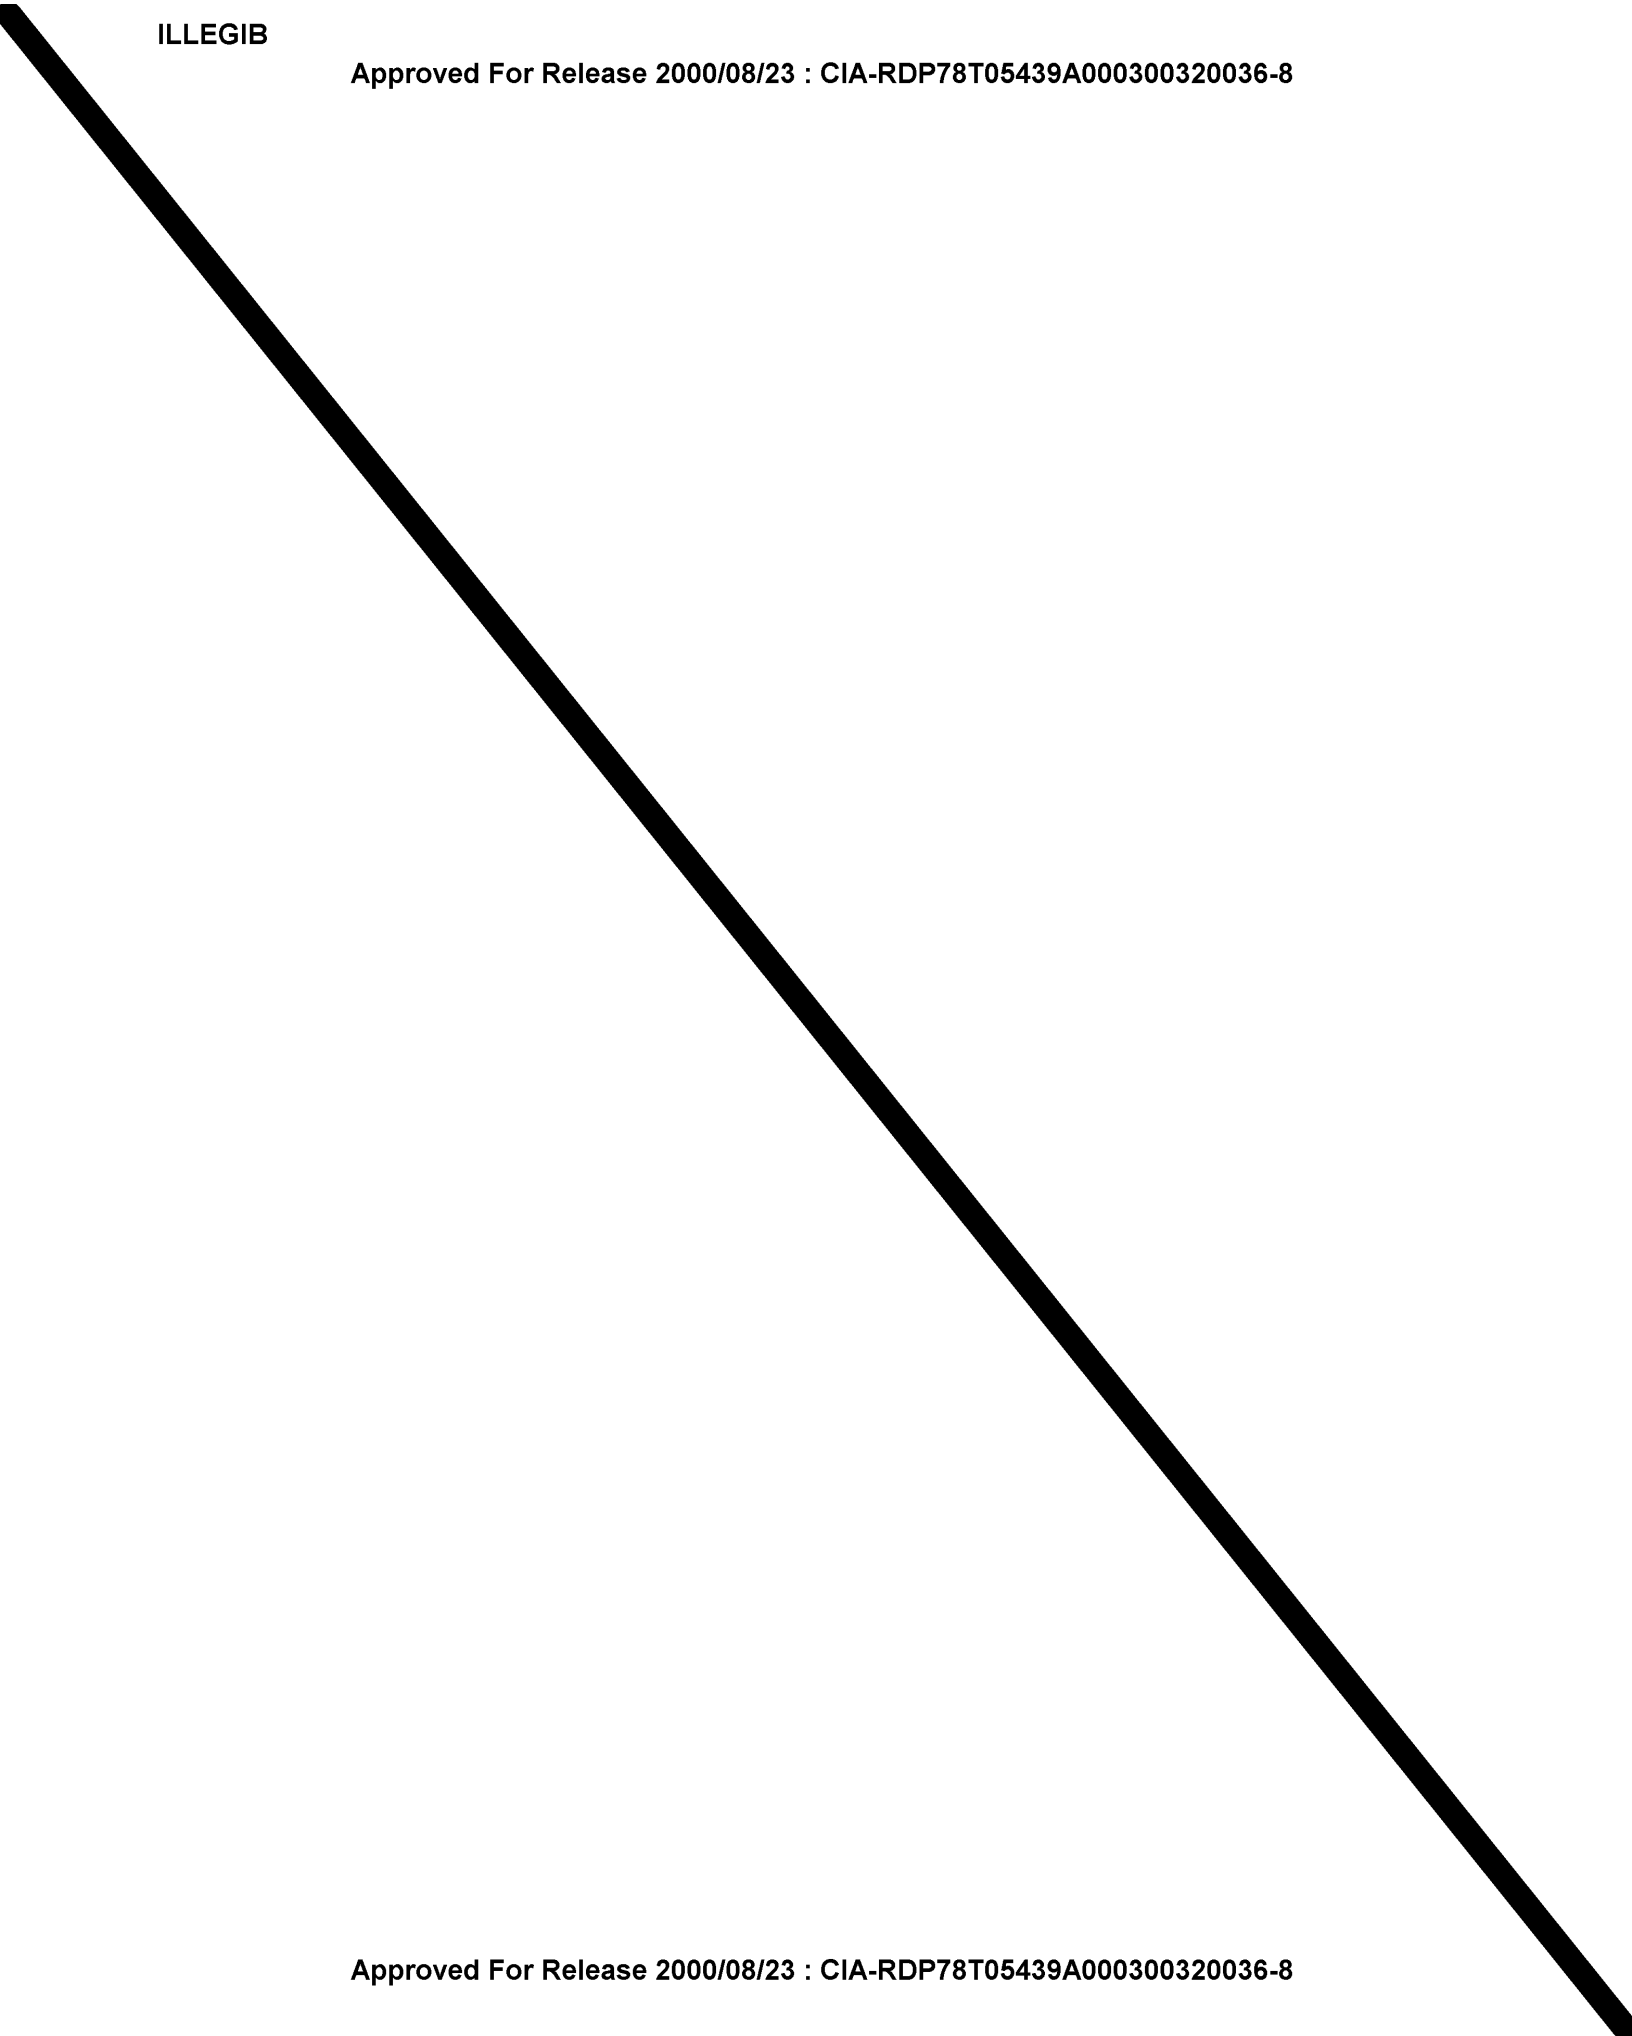

Approved For Release 2000/08/23 : CIA-RDP78T05439A000300320036-8

Declassification Review by NIMA/DOD

TCS 2373/64-YH
M/EB 297/64
4 June 1964
Copy ___/___

MEMORANDUM FOR: Chief, Forces Division, ORR

ATTENTION: [redacted] 25X1A

THROUGH: Chief, Requirements Branch, Reconnaissance Group, CGS

FROM: Chief, CIA/PID (NPIC)

SUBJECT: Description of Recent Activity at SA-1 Sites E33 and E24, Moscow

REFERENCES: (a) Requirement C-RR-4-81,381
(b) CIA/PID Project C 853-64

25X1D

1. This memorandum is in response to your requirement dated 19 May 1964 which requests line drawings, description, and mensuration of recent activity visible on Mission [redacted] at Moscow SA-1 Sites E33 and E24. As per our telephone conversation, Site E24 was examined and no significant activity was found.

25X1D 25X1D 25X1D

2. Detailed analysis of fair quality photography of Mission [redacted] dated [redacted] indicates some activity not apparent on Mission [redacted] dated [redacted], at Site E33. Figure 1 is an unrectified line drawing 25X1D illustrating the appearance of this site as revealed by Mission [redacted] Figure 2 is an unrectified drawing of this site as it appears approximately five 25X1D months later on Mission [redacted] It should be noted that a recent snow fall at the time of this mission has accentuated areas of bare ground such as roads and clearings.

25X1D

Noteworthy changes since [redacted] are shown on Figure 2. At point A, clearing of trees and shrubs has taken place, and a shed-like object can be seen within the cleared area. Point B represents another recent clearing which contains two unidentified objects that may be nothing more than mounds of dirt. A small amount of new clearing has taken place at Location C, and two unidentified objects, possibly larger than vehicles, can be seen there also. Item D locates a new building which has been completed since previous coverage.

25X1A

3. The photo analyst on this project is [redacted] who may be contacted on extension 2421 should you have any further questions concerning this project.

4. This project is considered to be comp[redacted]

25X1A

Enclosures:
Two (2) line drawings (CIA/PID/NPIC-[redacted]
P-4[illegible]/64 and T-4[illegible]/64)

MOSCOW SA-1 SITE E33

unrectified drawing from [redacted] 25X1D

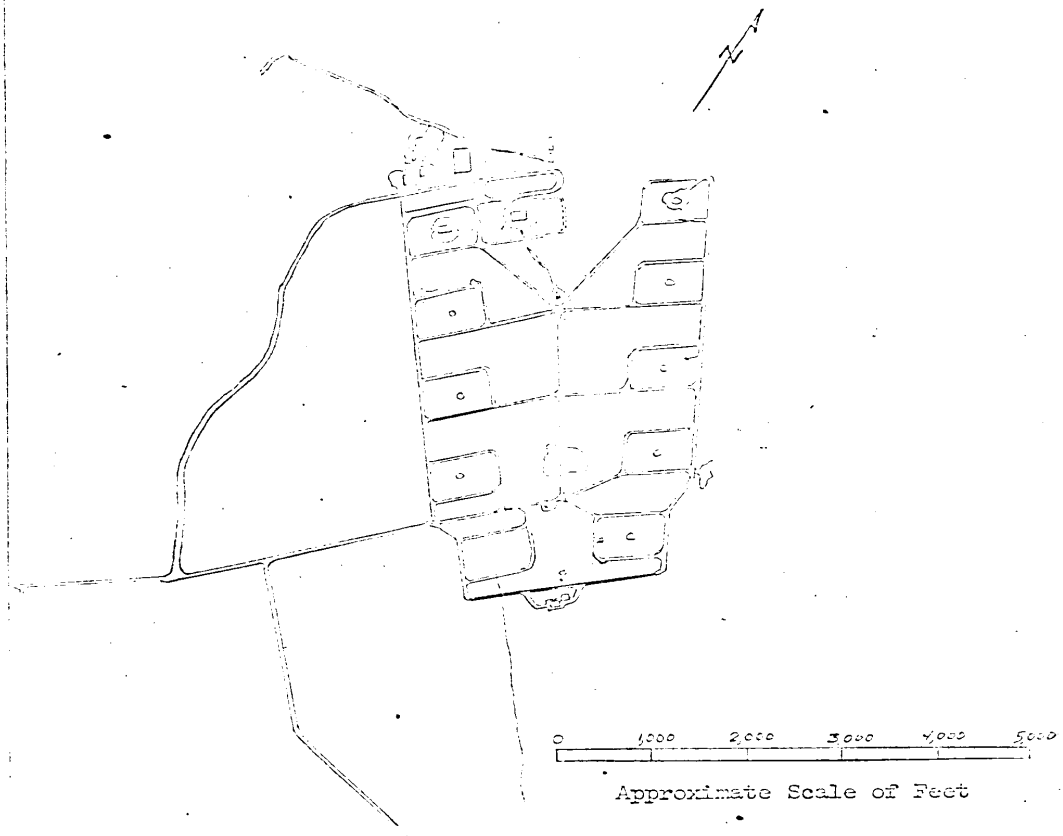

Figure 1

MOSCOW SA-1 SITE B33

unrectified drawing from Mission [redacted] 25X1D

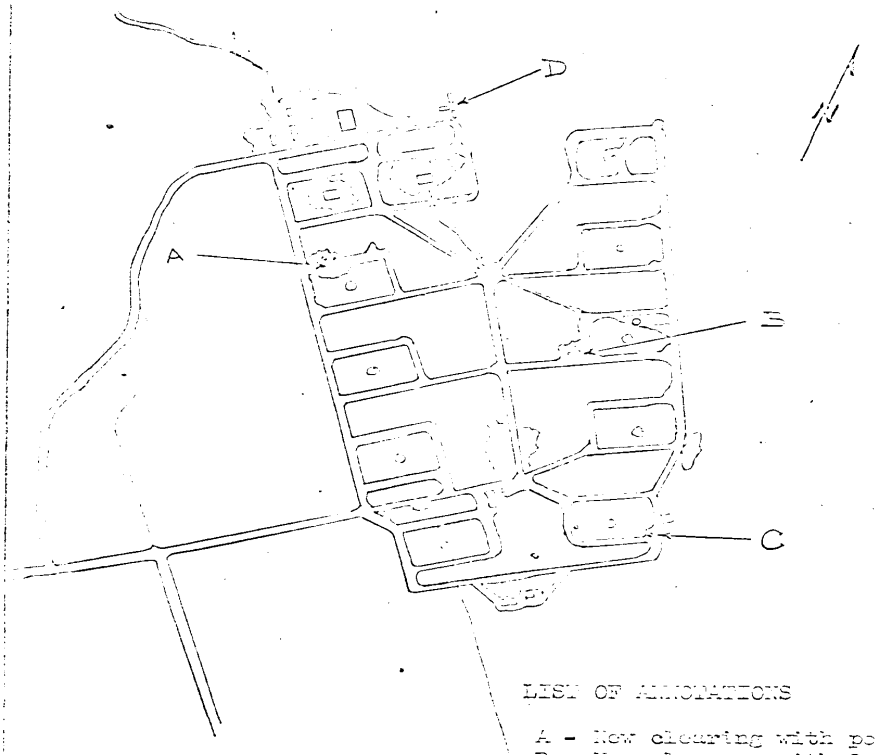

LIST OF ANNOTATIONS

A - New clearing with possible shed
B - New clear[illegible] with 2 u/i objects
C - New clearing with 2 u/i objects
D - New building

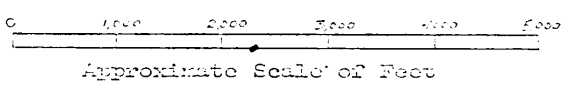

Approximate Scale of Feet

Figure 2